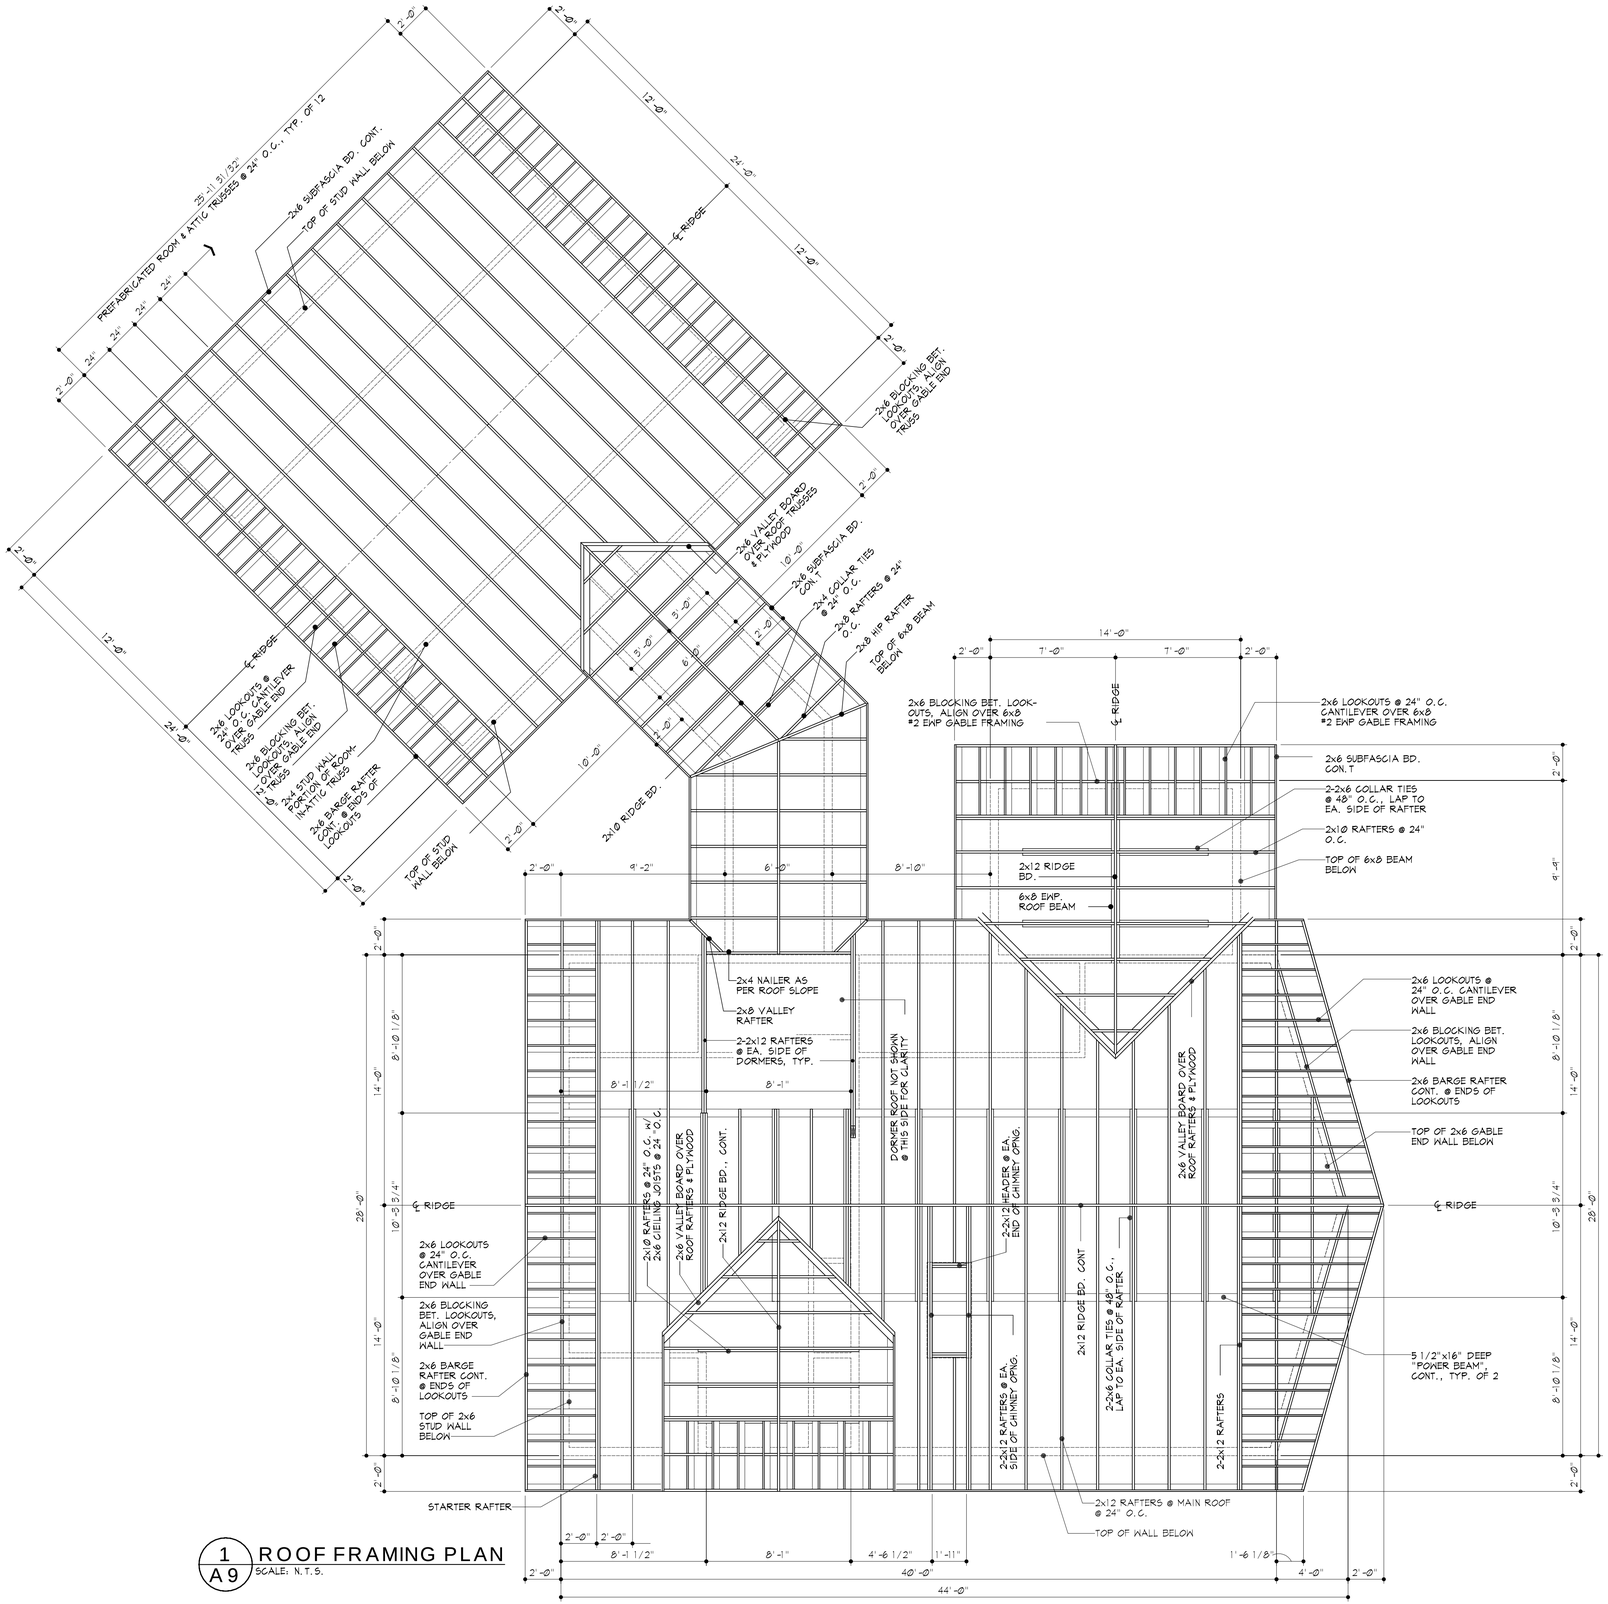

1 / A9 ROOF FRAMING PLAN
SCALE: N.T.S.

COPYRIGHT WARNING

CJL Design Services copyrighted plans may only be utilized by agents or clients CJL Design Services. Federal copyright protection extends to original & modified plans. It is applicable to intentional or unintentional infringements, & provides for specific statutory damages, both civil & criminal.

No.	Date	Revision	By

NYS Seal & Certification

20 Bogart Road
Watervliet
New York 12189
(518) 272-7817
Email: cjl@cjl-design.com
Web: www.cjl-design.com

CJL DESIGN Services
Residential / Light Commercial Design & Drafting

NEW RESIDENCE FOR:
PAUL T. & SUZANNE A. MURRAY
LOT #17, BROOKVIEW TERRACE, NORTH RIVER, NEW YORK 12844
FIRST FLOOR - 1176 S.F. SECOND FLOOR - 1176 S.F.
BASEMENT - 1176 S.F. GARAGE - 624 S.F.

ROOF FRAMING PLAN

Project #: 305
Drawn By: CJL
Scale: AS NOTED
Date: 9/20/2000

DRAWING
A9